

Water line


Sewer line

Property line

N

SnoEagles Maintenance and Office
1024 N Bluebird Rd, Eagle River, WI 54521

CGSchmidt

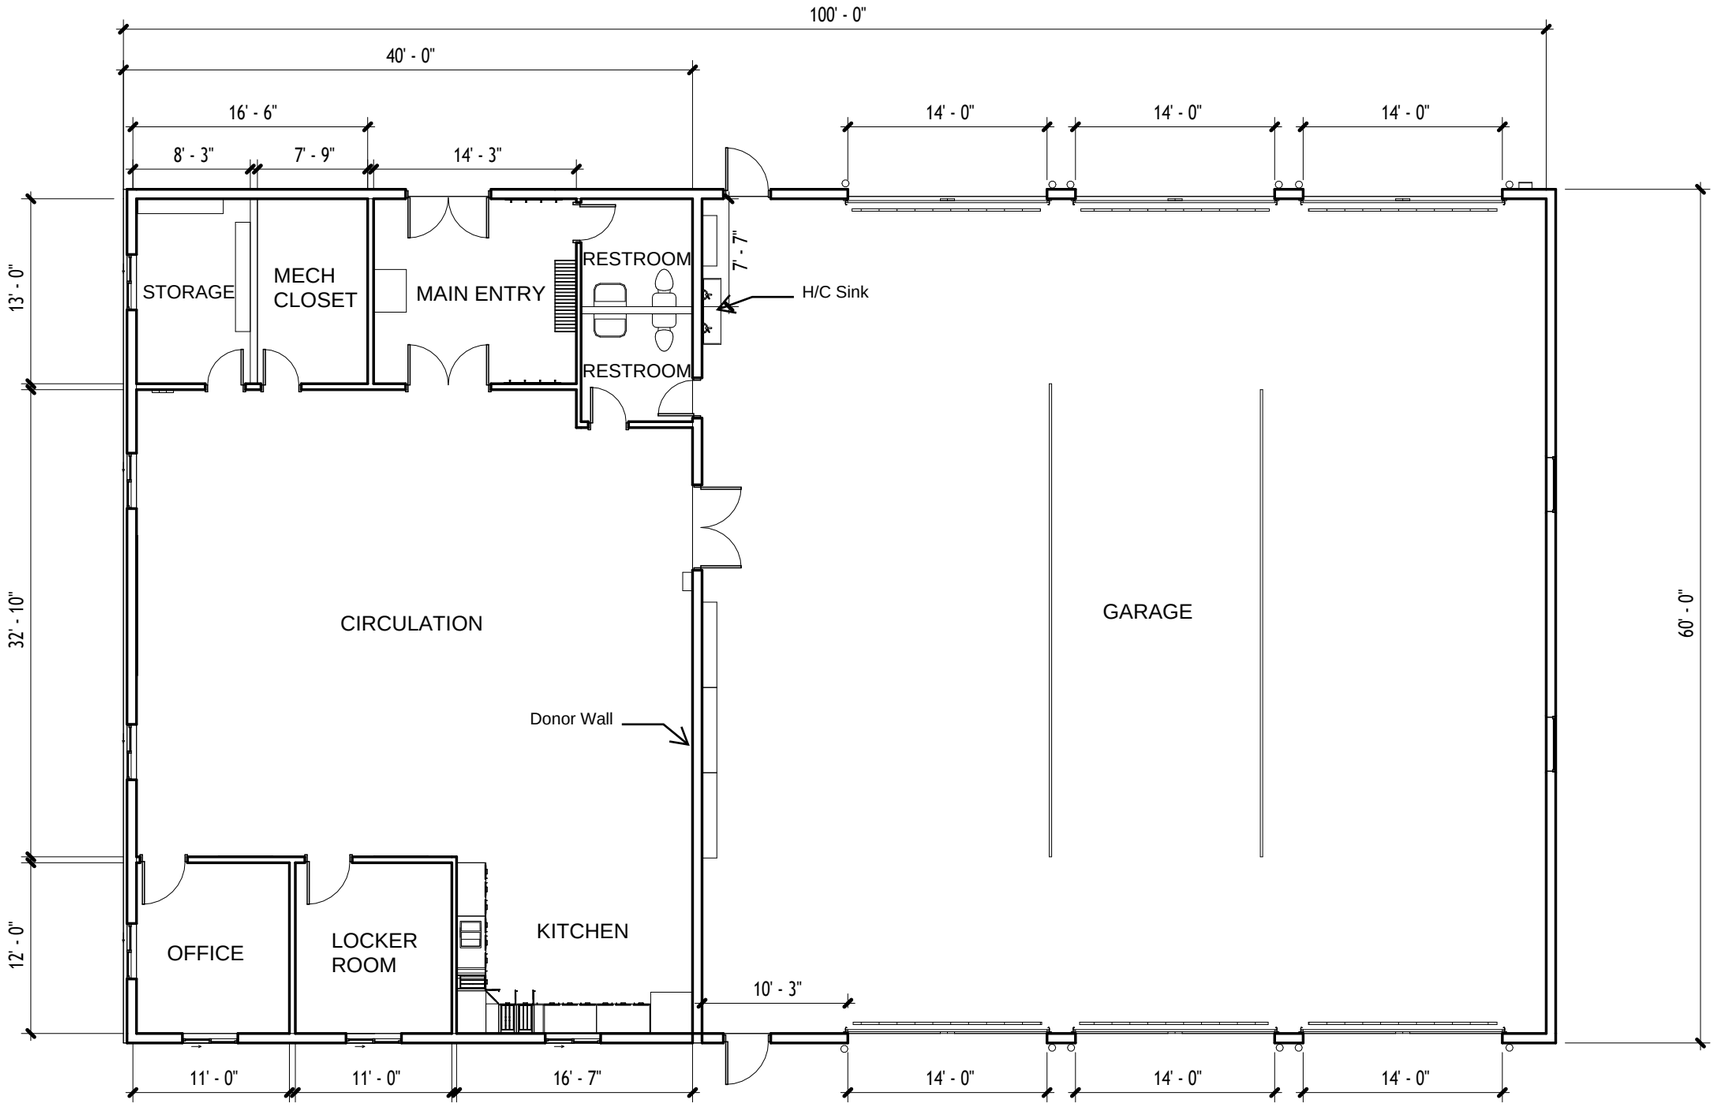

N

1 First Floor Architectural Plan
3/32" = 1'-0"

CGSchmidt
YOUR TRUSTED BUILDING PARTNER




2 North Architectural Building Elevation
3/32" = 1'-0"




1 South Architectural Building Elevation
3/32" = 1'-0"

CGSchmidt
YOUR TRUSTED BUILDING PARTNER

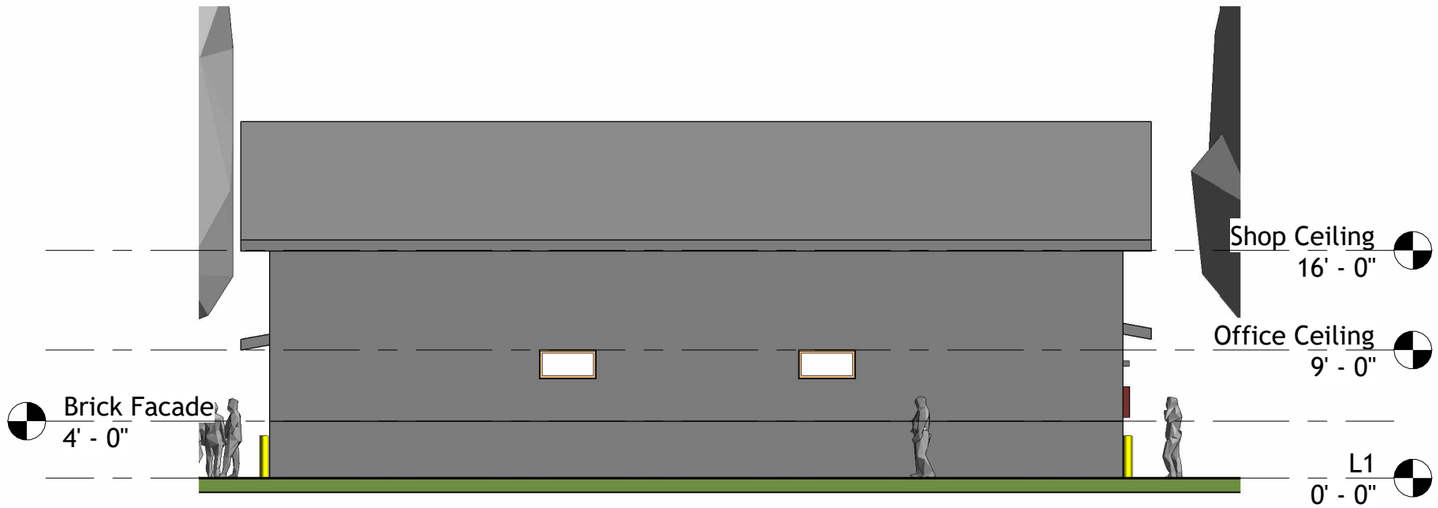


2 East Architectural Building Elevation
3/32" = 1'-0"

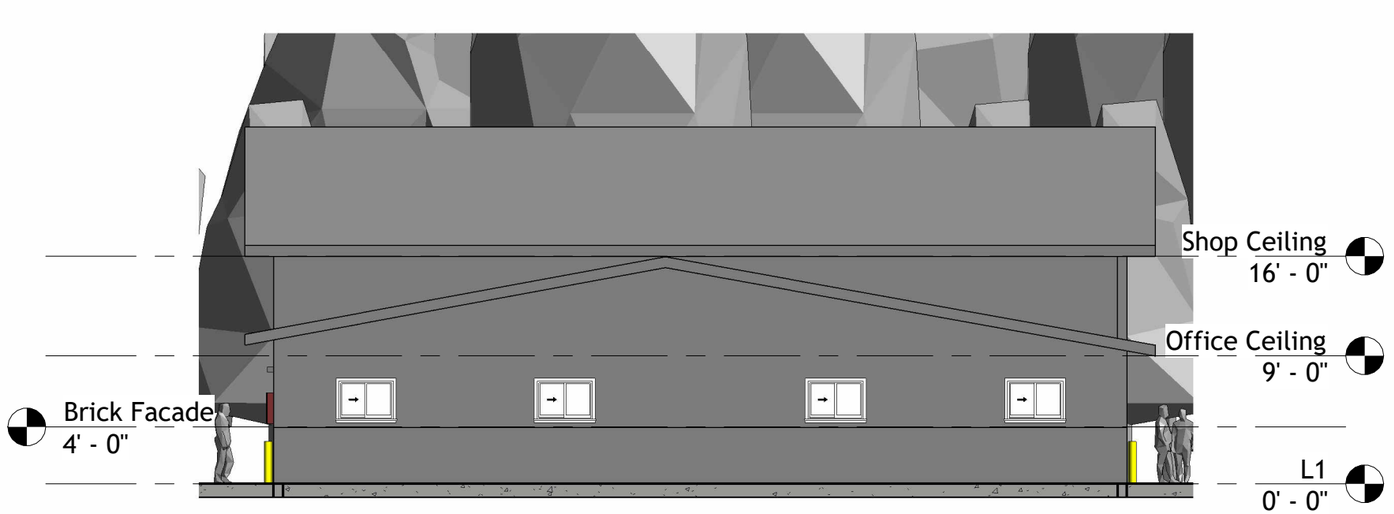


1 West Architectural Building Elevation
3/32" = 1'-0"

CGSchmidt
YOUR TRUSTED BUILDING PARTNER

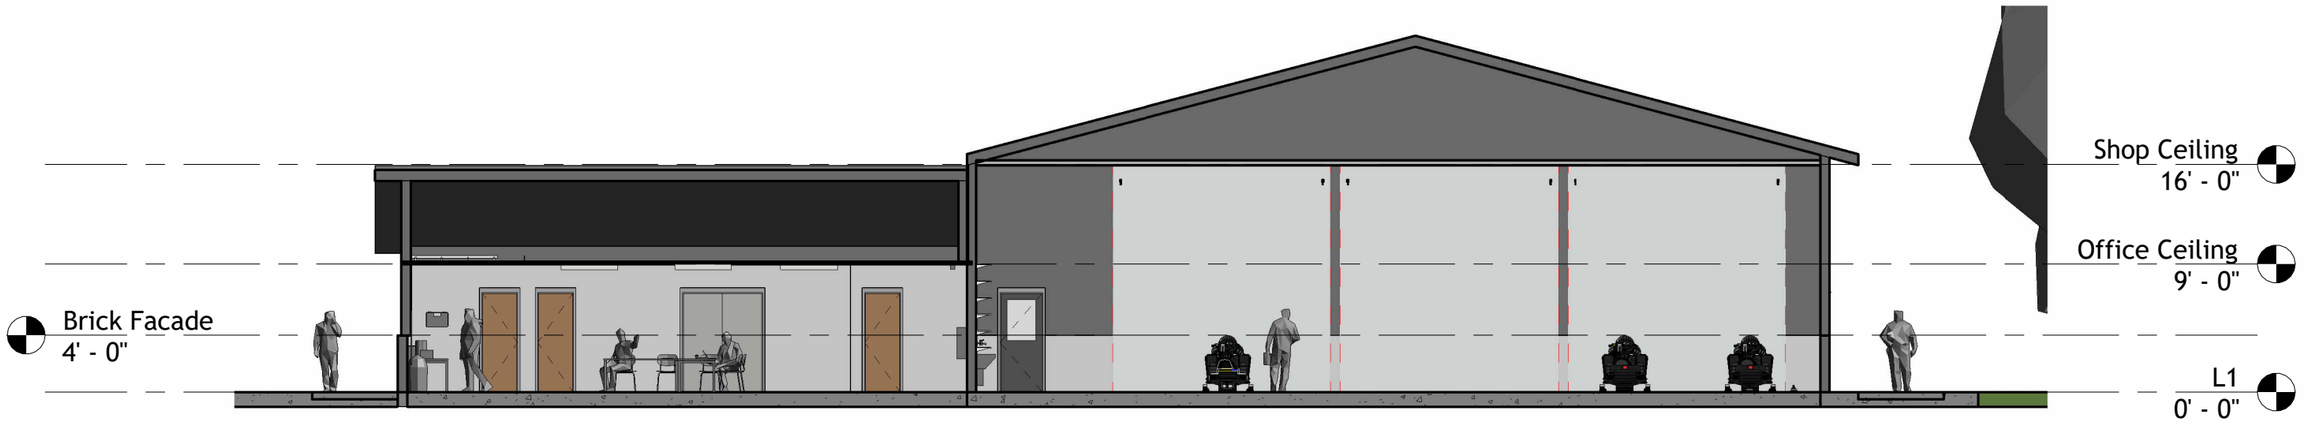

1 Section 9
3/32" = 1'-0"

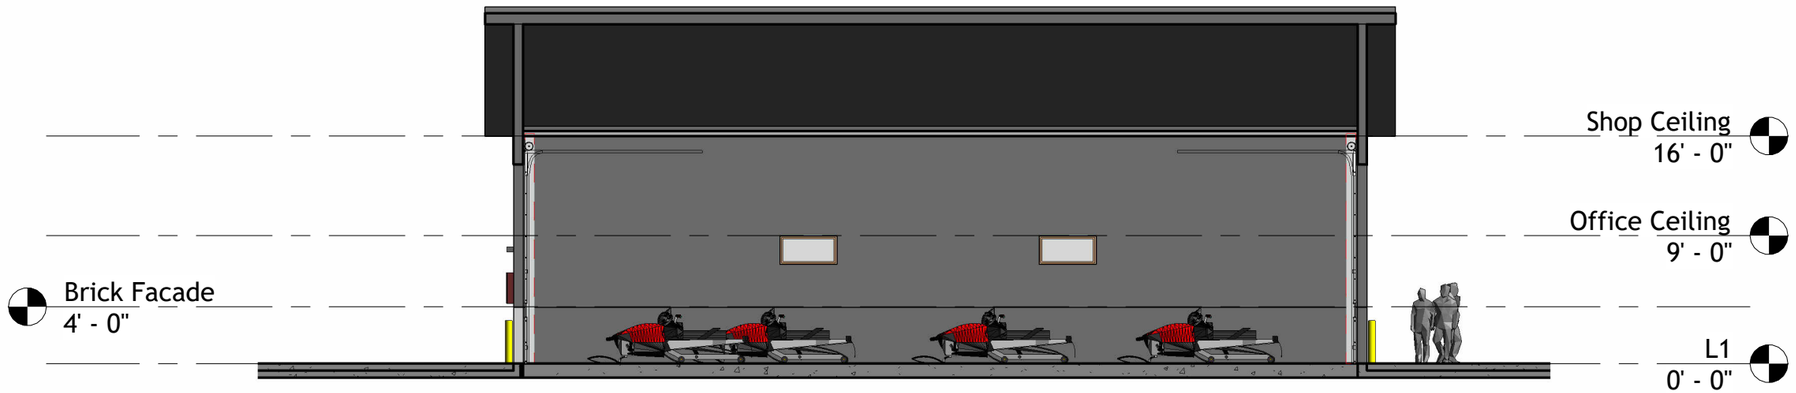

2 Section 10
3/32" = 1'-0"

CGSchmidt
YOUR TRUSTED BUILDING PARTNER